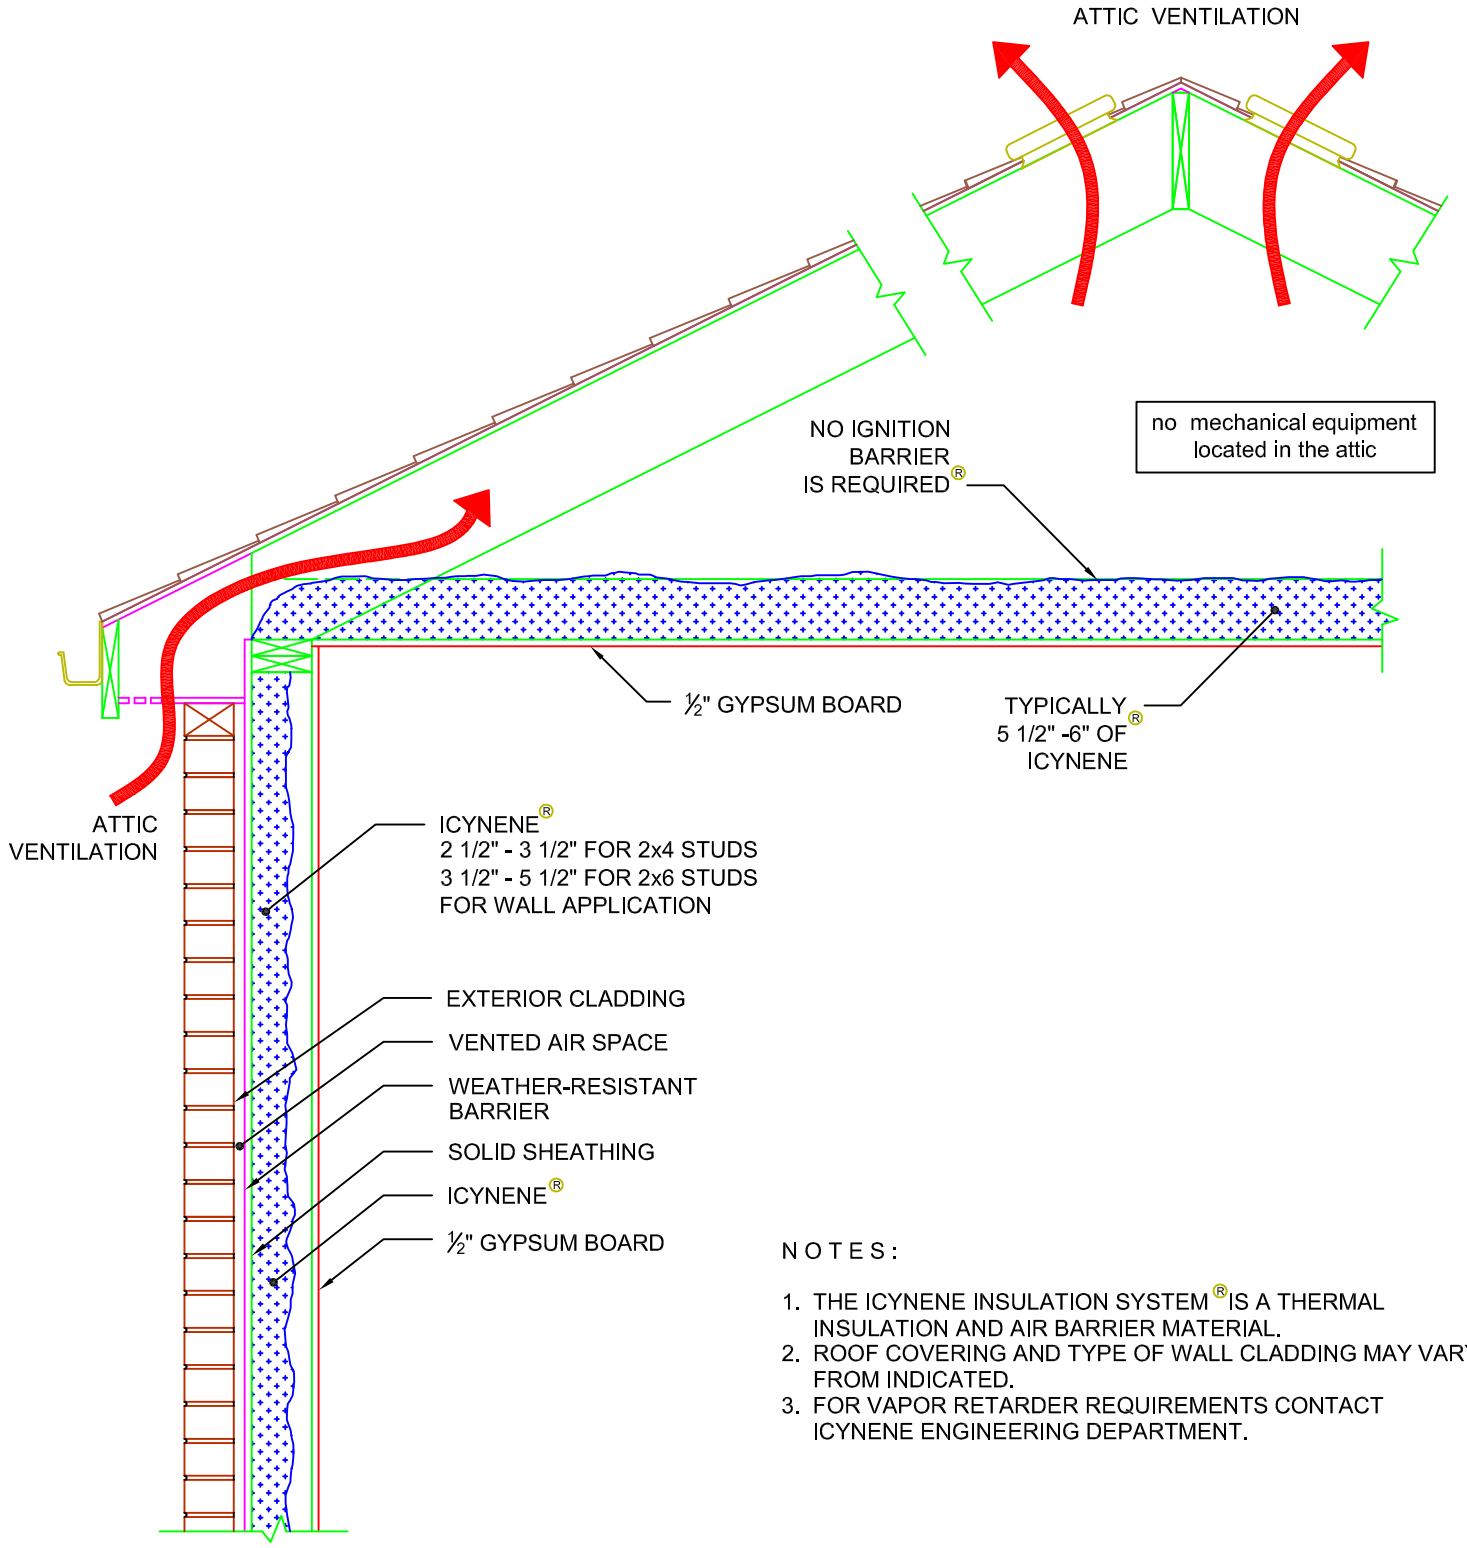

N O T E S :

1. THE ICYNENE INSULATION SYSTEM® IS A THERMAL INSULATION AND AIR BARRIER MATERIAL.
2. ROOF COVERING AND TYPE OF WALL CLADDING MAY VARY FROM INDICATED.
3. FOR VAPOR RETARDER REQUIREMENTS CONTACT ICYNENE ENGINEERING DEPARTMENT.

ICYNENE
1-800-758-7325
www.icynene.com

VENTED ATTIC ASSEMBLY

DETAIL - 2

NOV 2006

ICY_ENG_02